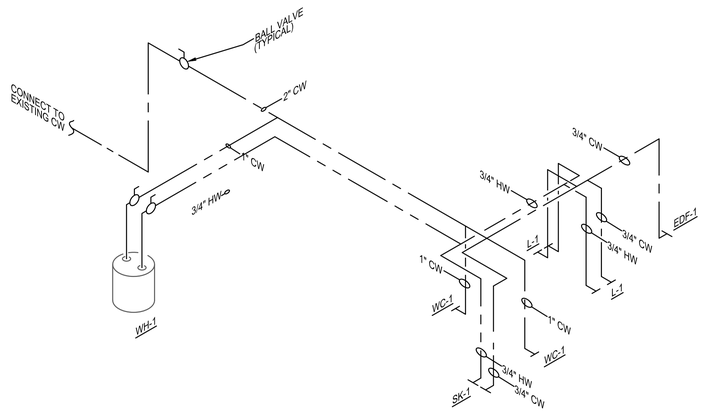

1 DOMESTIC WATER PIPING SCHEMATIC

NTS

NOTE:

2" AND 3" WASTE PIPE SHALL BE SLOPED 1/4" PER FOOT.

4" WASTE PIPE SHALL BE SLOPED 1/8" PER FOOT.

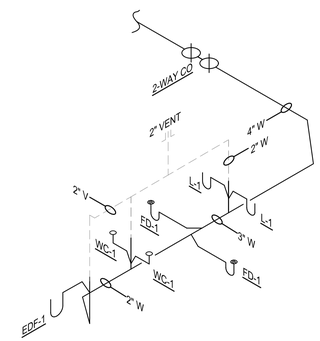

2 WASTE WATER PIPING SCHEMATIC

NTS

UCSB Campus
Parking Lot 32
Santa Barbara, CA 93106
(p) 805 968-2617 (f) 805 562-8987

ADMINISTRATION BUILDING

ISSUED	REV	DATE
DART Submittal		15 May 2015
Site Development Plan 1		23 June 2015
30% Schematic Design		30 Oct. 2015
Pre-App & Architectural Board of Review Submittal		23 Apr. 2016
Architectural Board of Review Submittal		25 Jan. 2017
Architectural Board of Review		10 OCT 2022

REGISTERED PROFESSIONAL ENGINEER
ORLANDO-ENRIQUE GONZALES
M 37200
Exp. 03/31/25
MECHANICAL
STATE OF CALIFORNIA

08/09/2023

DRAWING

PLUMBING SCHEMATICS

SCALE N.T.S.

PROJECT NUMBER 40903

DRAWING NUMBER **P4.0**

Plot Date: